N

SCALE 1"=20'

SURVEYORS NOTE:

THE WEST LINE OF THE NE 1/4 OF THE NE 1/4 OF SECTION 15 AS SHOWN ON ROS 13752 IS IN CONFLICT WITH RS 717 & 453-A THE APROXIMATE PLACEMENT OF THE LINE PER RS 717 & 453-A IS SHOWN. THE BOUNDARY OF THE SITE SHOWN IS PER ROS 13257. A FULL SURVEY OF SECTION 15 IS NEEDED TO DETERMINE THE TRUE PLACEMENT OF THE 1/16TH LINE.

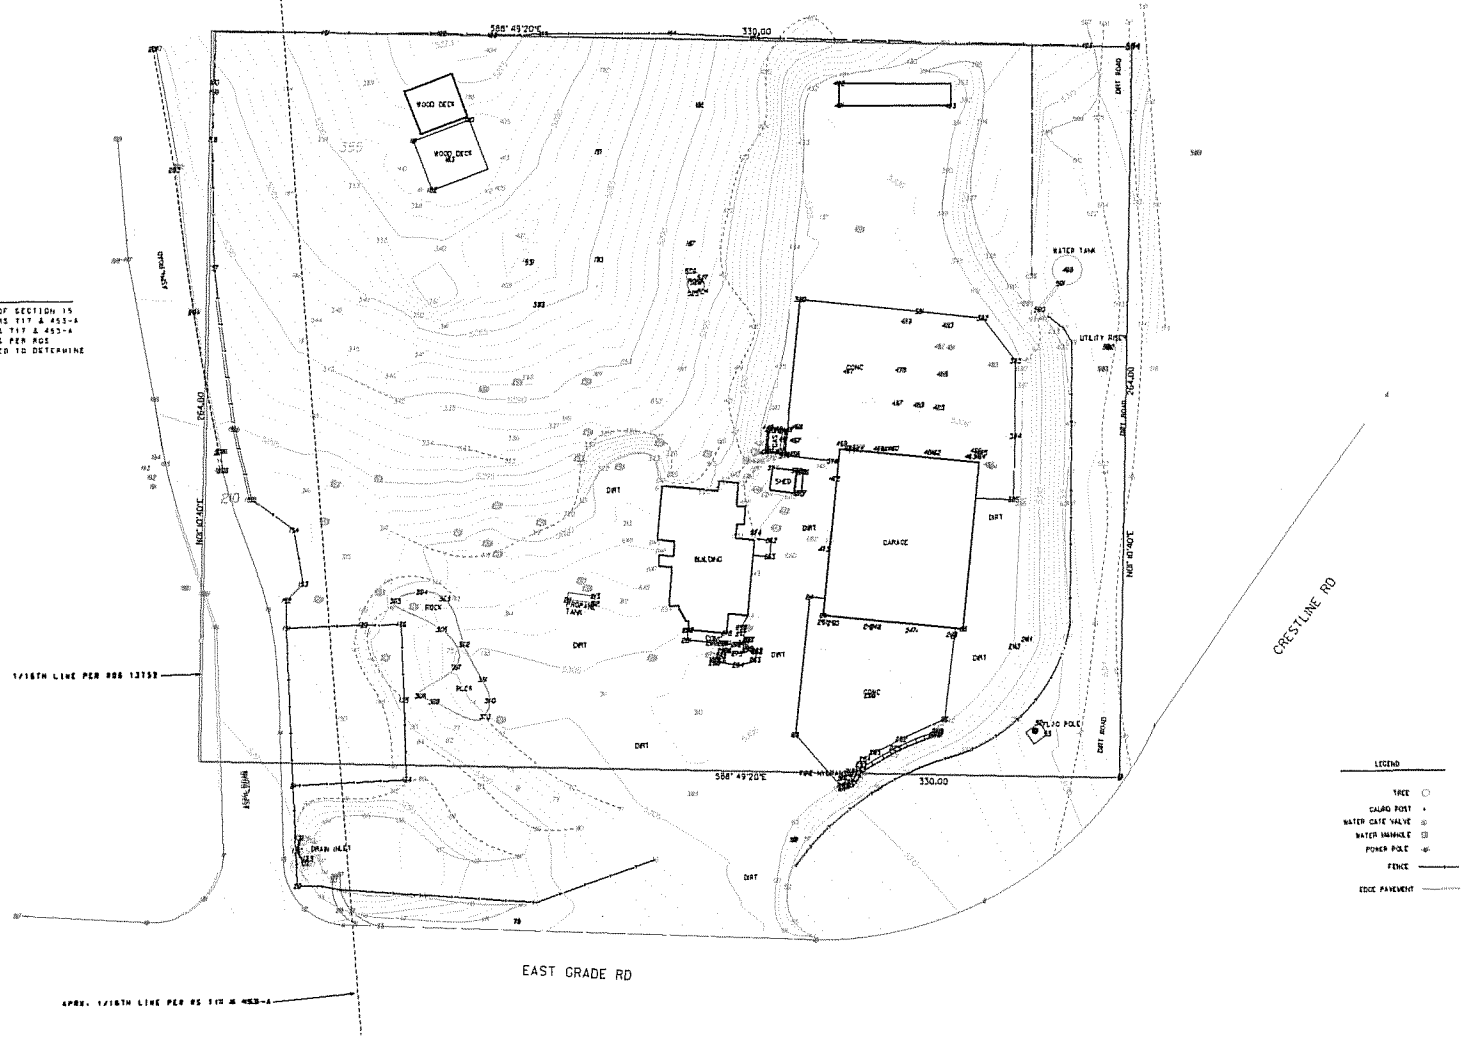

LEGEND

- TREE
- CAUBO POST
- WATER GATE VALVE
- WATER MANHOLE
- POWER POLE
- FENCE
- EDGE PAVEMENT

BASIS OF BEARINGS:
THE EASTERLY LINE OF ROS 12257 IS N00°01'40"E

BENCH MARK: COUNTY BENCH MKT 0025 ELEV= 1602.21

APN: 105-040-17

PROJECT:
PALOMAR MOUNTAIN
VOLUNTEER FIRE DEPARTMENT

GEOCENTRIC LAND SURVEYING

26200 ORANGE TERRACE
VALLEY CENTER CA 92082
760-749-4507 PH
760-749-2607 FX

PREPARED BY:
LORNE G. PROKA, PLS 7824

...\palomar fire station_3d_PLOT.dgn 7/29/2008 9:16:40 AM